NOTE: GC TO COORDINATE PLACEMENT ONSITE WITH PANDA PROJECT MANAGER.

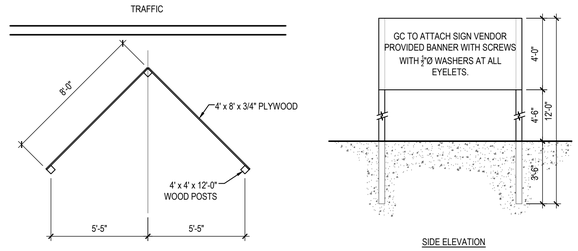

PLAN VIEW

SIDE ELEVATION

"COMING SOON" SIGN DETAIL 16

Scale= 1/4" = 1'-0" A-407

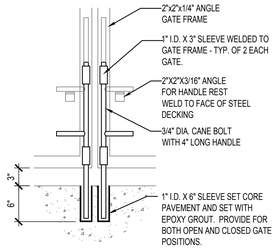

"A" CANE BOLT DETAIL

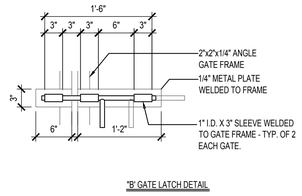

"B" GATE LATCH DETAIL

DUMPSTER GATE LATCH DETAILS 15

Scale= NTS A-407

NOT USED 11

Scale= NTS A-407

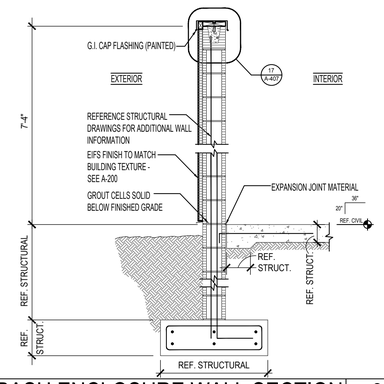

TRASH ENCLOSURE WALL SECTION 8

Scale= 1/2" = 1'-0" A-407

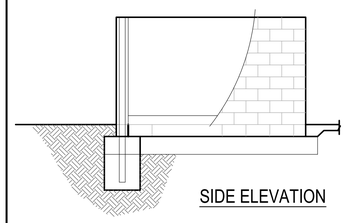

SIDE ELEVATION

SIDE ELEVATION 4

Scale= 1/4" = 1'-0" A-407

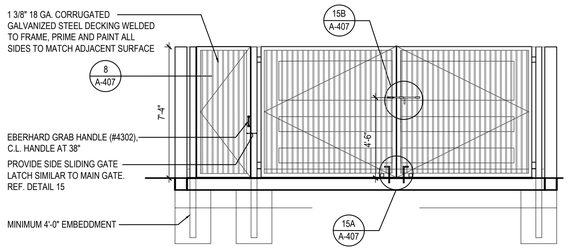

FRONT ELEVATION

NOTE:
THE TRASH ENCLOSURE EXTERIOR CMU WALLS TO HAVE EIFS FINISH TO MATCH BUILDING TEXTURE - SEE: A-200

TRASH ENCLOSURE WALLS AND GATE COLOR SHALL MATCH EIFS-1

INTERIOR WALLS SHALL BE SMOOTH, CLEANABLE AND SEALED WITH AN APPROVED EPOXY CEMENT SEALER. COLOR TO MATCH EXTERIOR.

NOTE: CONTRACTOR TO SUPPLY & INSTALL ALL HINGES, GATE LATCHES, CANE BOLTS, ETC. AS INDICATED.

NOTE: ANY DIAGONAL SUPPORT FOR GATES SHALL BE INSTALLED ON THE INSIDE OF ENCLOSURE. THIS SHALL NOT BE VISIBLE ON THE OUTSIDE OF THE GATE.

FRONT ELEVATION 2

Scale= 1/4" = 1'-0" A-407

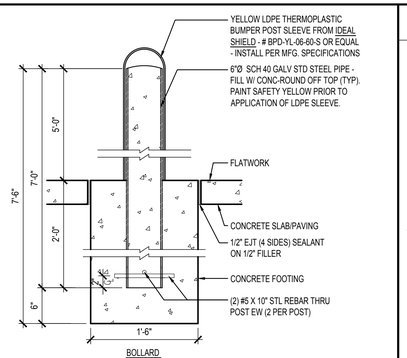

BOLLARD

BOLLARD / POST BASE 18

Scale= 1" = 1'-0" A-407

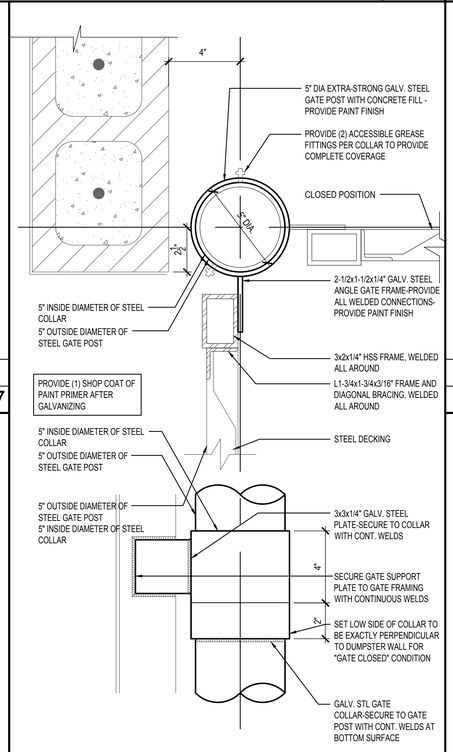

HINGE DETAIL 13

Scale= 3" = 1'-0" A-407

NOT USED 10

Scale: A-407

NOTE:
FLOOR OF DUMPSTER AREA MUST BE BROOM FINISH AND SEALED WITH (AQUA MIX SEALER'S CHOICE GOLD) CEMENT SEALER.

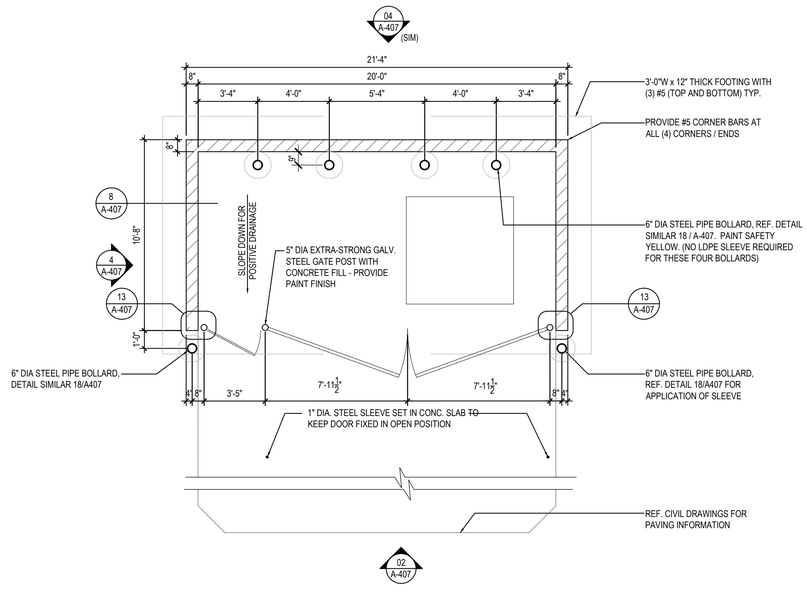

TRASH ENCLOSURE 1

Scale= 1/4" = 1'-0" A-407

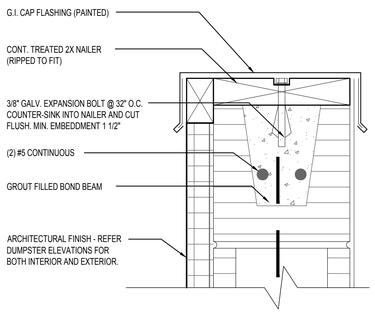

DUMPSTER CAP DETAIL 17

Scale= 3" = 1'-0" A-407

NOT USED 9

Scale: A-407

PANDA EXPRESS, INC.
1683 Walnut Grove Ave.
Rosemead, California
91770
Telephone: 626.799.9898
Facsimile: 626.372.8288

All ideas, designs, arrangement and plans indicated or represented by this drawing are the property of Panda Express Inc. and were created for use on this specific project. None of these ideas, designs, arrangements or plans may be used by or disclosed to any person, firm, or corporation without the written permission of Panda Express Inc.

REVISIONS:

ISSUE DATE:

1st	PERMIT SET	10-5-18
2nd	BID SET	11-20-18

DRAWN BY:

PANDA PROJECT #: S8-19-D6462
ARCH PROJECT #: 18044.013

HENRY C. KLOCKE REGISTERED ARCHITECT EXPIRATION JUN 30 2019

Khckloverarchitect
10955 LOWELL AVENUE, SUITE 700
OVERLAND PARK, KS 66210
ph: 913.649.8181 • fx: 913.649.1275

PANDA EXPRESS
TRUE WARM & WELCOME 2200
Conestoga Pkwy & Historical Trail
Shepherdsville, KY, 40165

A-407

TRASH ENCLOSURE DETAILS

BID SET 11.20.18

TRUE WARM & WELCOME 2200