RECORD of SURVEY

for

AMADOR WATER AGENCY

BEING A PORTION OF THE N.W. 1/4 SECTION 4 AND THE N.E. 1/4 SECTION 5, T. 6 N., R. 12 E., M. D. M.
COUNTY OF AMADOR, STATE OF CALIFORNIA

TOMA & ANDERSON
LICENSED LAND SURVEYORS - PLANNERS
41 Summit Street, Jackson, CA 95642
(209) 223-0156

Scale: 1" = 200'

September, 1999

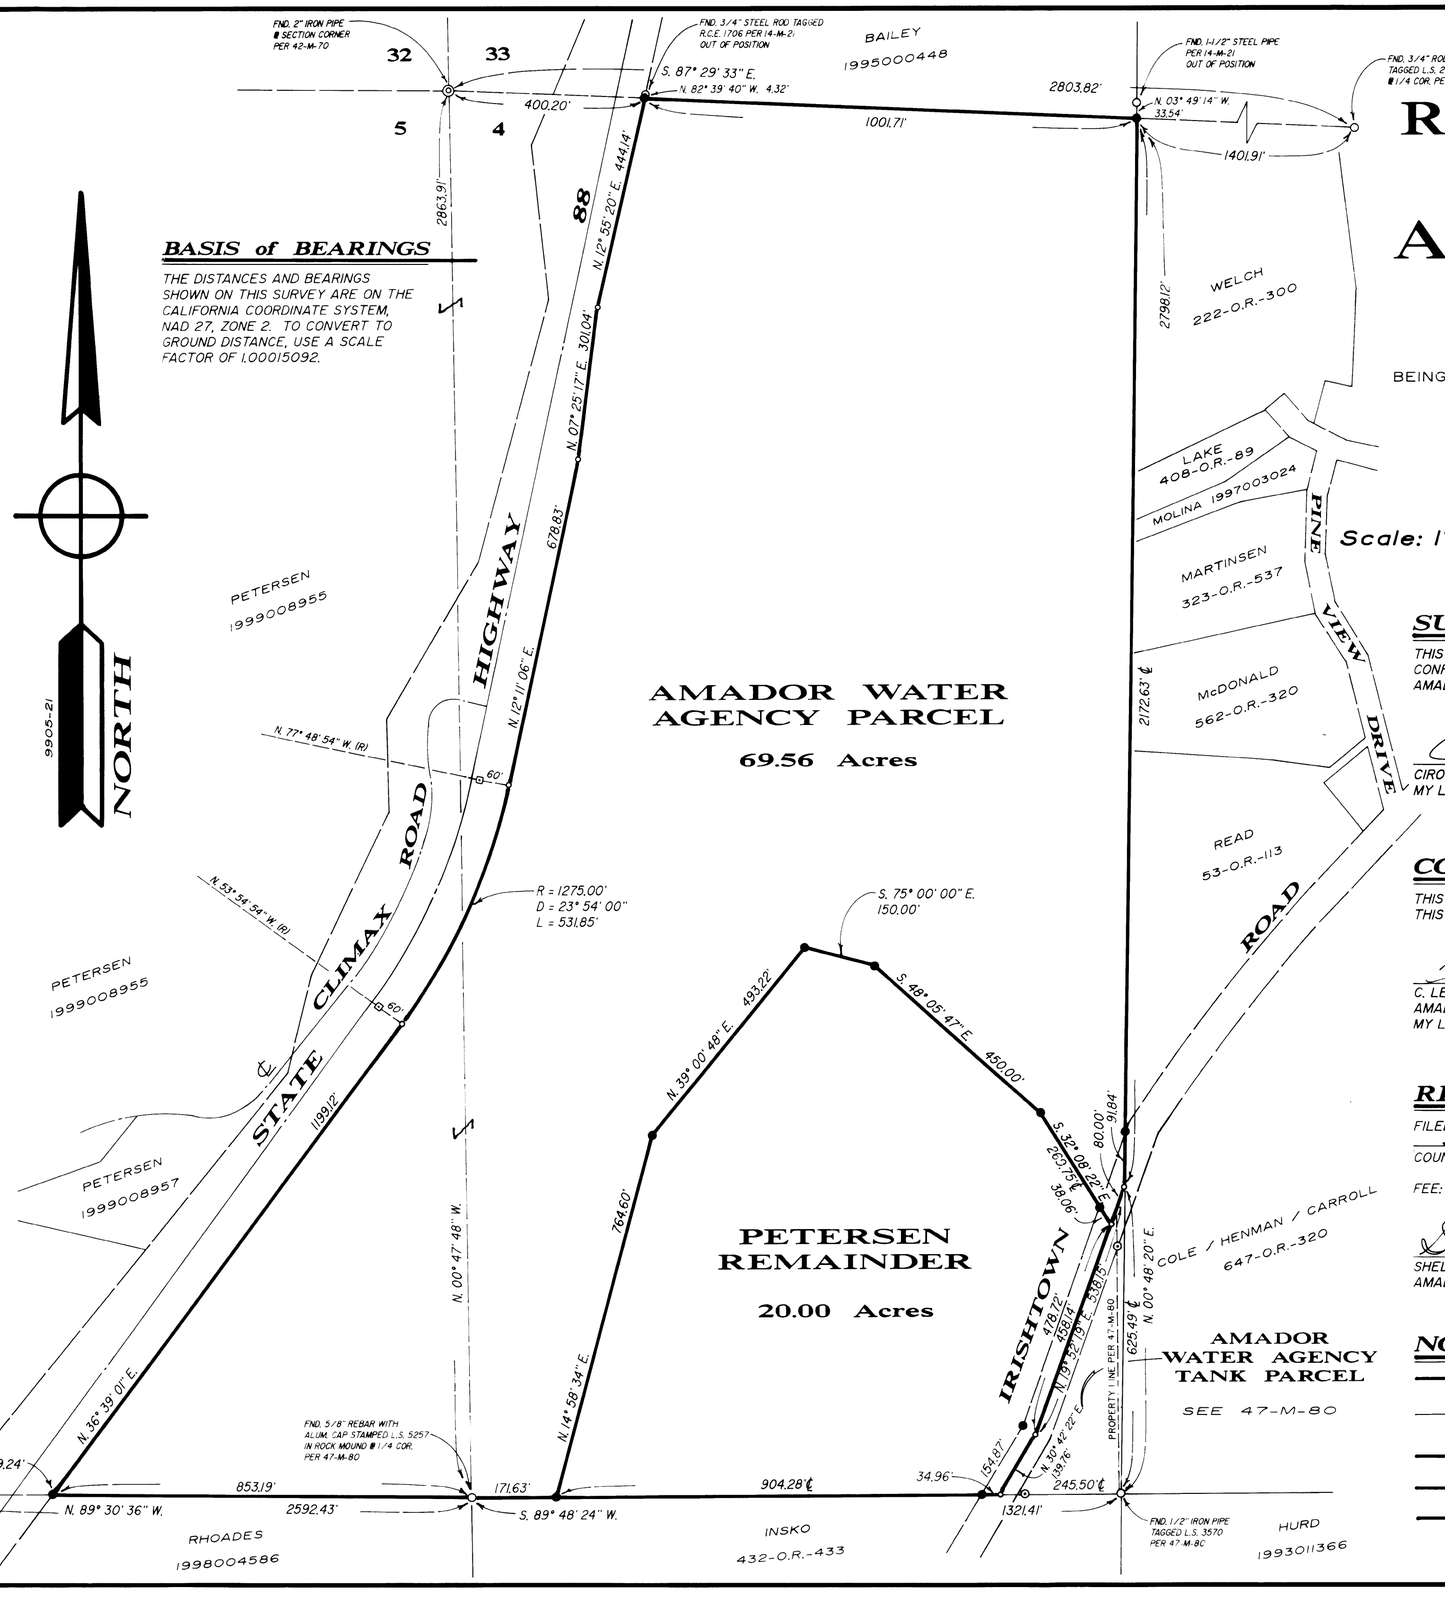

SURVEYOR'S STATEMENT

THIS MAP CORRECTLY REPRESENTS A SURVEY MADE BY ME OR UNDER MY DIRECTION IN CONFORMANCE WITH THE REQUIREMENTS OF THE LAND SURVEYOR'S ACT AT THE REQUEST OF THE AMADOR WATER AGENCY IN SEPTEMBER OF 1999.

PLS 3570

CIRO L. TOMA P.L.S. 3570
MY LICENSE EXPIRES 6-30-2000

6/30/2000

COUNTY SURVEYOR'S STATEMENT

THIS MAP HAS BEEN EXAMINED IN ACCORDANCE WITH SECTION 8766 OF THE LAND SURVEYORS' ACT THIS 4th DAY OF November, 1999.

C. LEE DeLANGE P.L.S. 4066
AMADOR COUNTY SURVEYOR
MY LICENSE EXPIRES 6-30-2000

LICENSED LAND SURVEYOR C. LEE DE LANGE No. 4066 STATE OF CALIFORNIA

RECORDER'S STATEMENT

FILED THIS 10th DAY OF November, 1999 AT 8:45 A.M. IN BOOK 52 OF MAPS AND PLATS AT PAGE 87 AT THE REQUEST OF THE AMADOR COUNTY SURVEYOR.

FEE: $7.00 pd - filed INSTRUMENT No.: 1999-011087

Sheldon D. Johnson BY: Marlana Crosse

SHELDON D. JOHNSON
AMADOR COUNTY RECORDER
DEPUTY

NOTES & LEGEND

- DENOTES 3/4" REBAR WITH PLASTIC CAP STAMPED P.L.S. 3570 SET ON THIS SURVEY
- DENOTES 2" CALTRANS BRASS DISC IN CONCRETE REFERENCE MONUMENT PER HIGHWAY 88 STATE RIGHT-OF-WAY MAPS
- DENOTES A MATHEMATICAL POINT ONLY, NOTHING FOUND OR SET
- DENOTES A FOUND MONUMENT, THE CHARACTER OF WHICH IS NOTED ON PLAT
- DENOTES 5/8" REBAR WITH ALUMINUM CAP STAMPED L.S. 5257 PER 47-M-80

GW